




Pik = 0+204,32
Skala 1:100/100

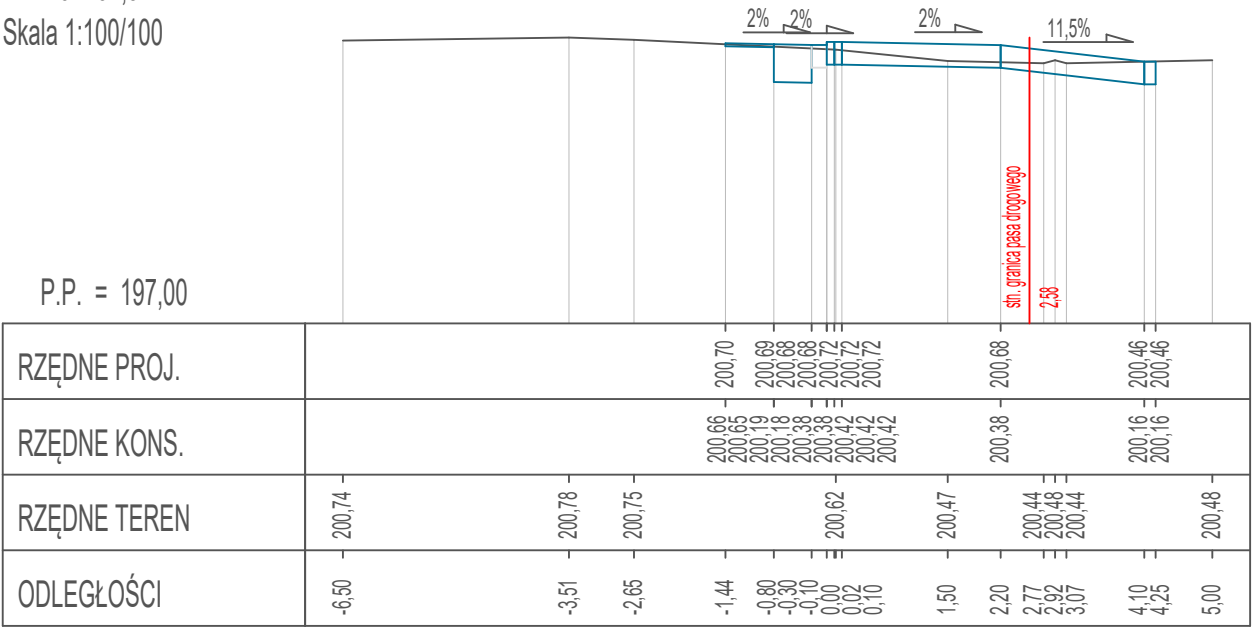


Pik = 0+215,00
Skala 1:100/100

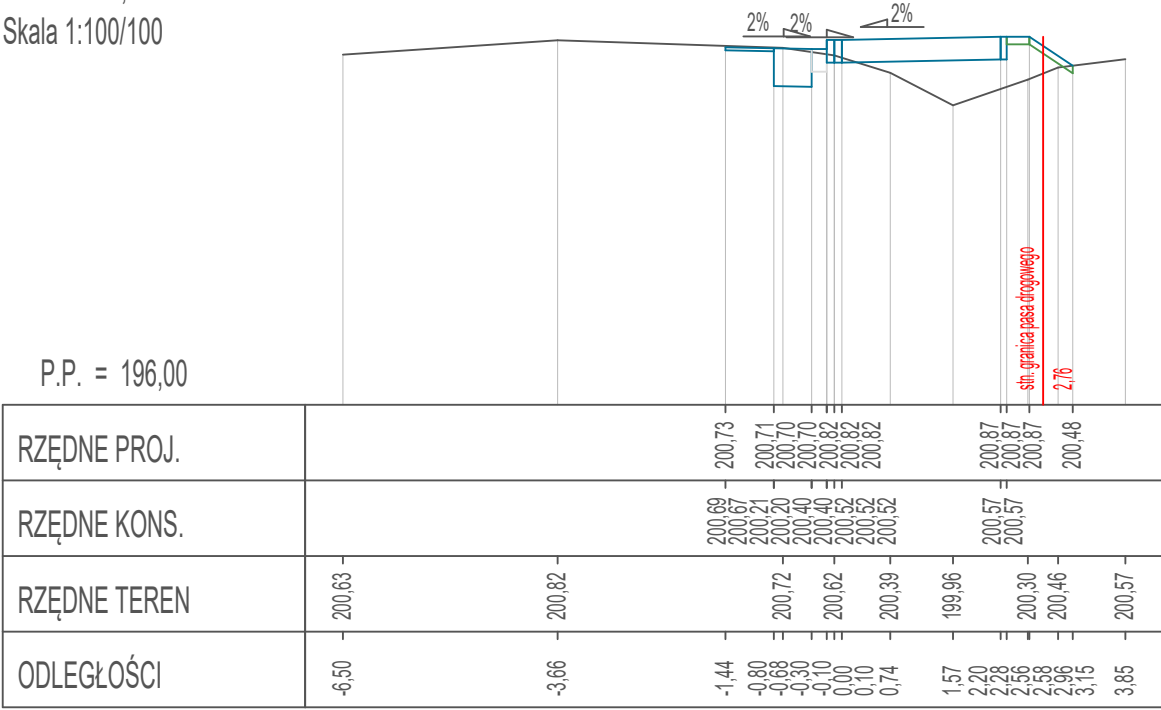


Pik = 0+226,57
Skala 1:100/100

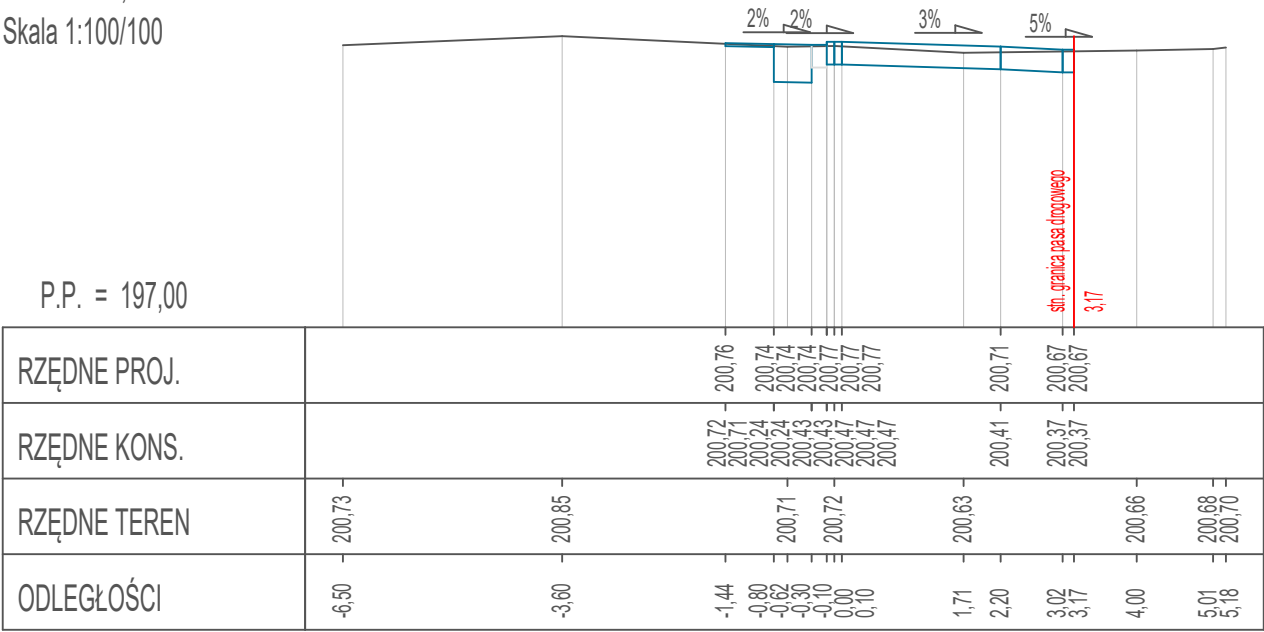


Pik = 0+251,83
Skala 1:100/100

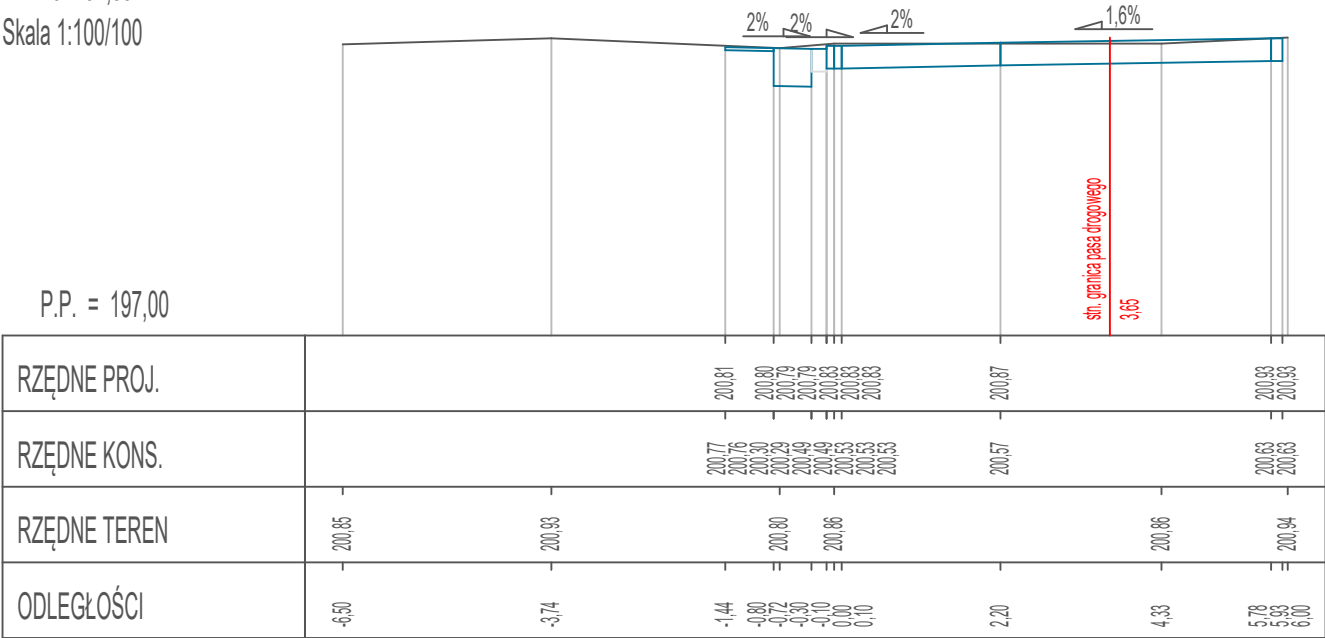


Pik = 0+275,00
Skala 1:100/100

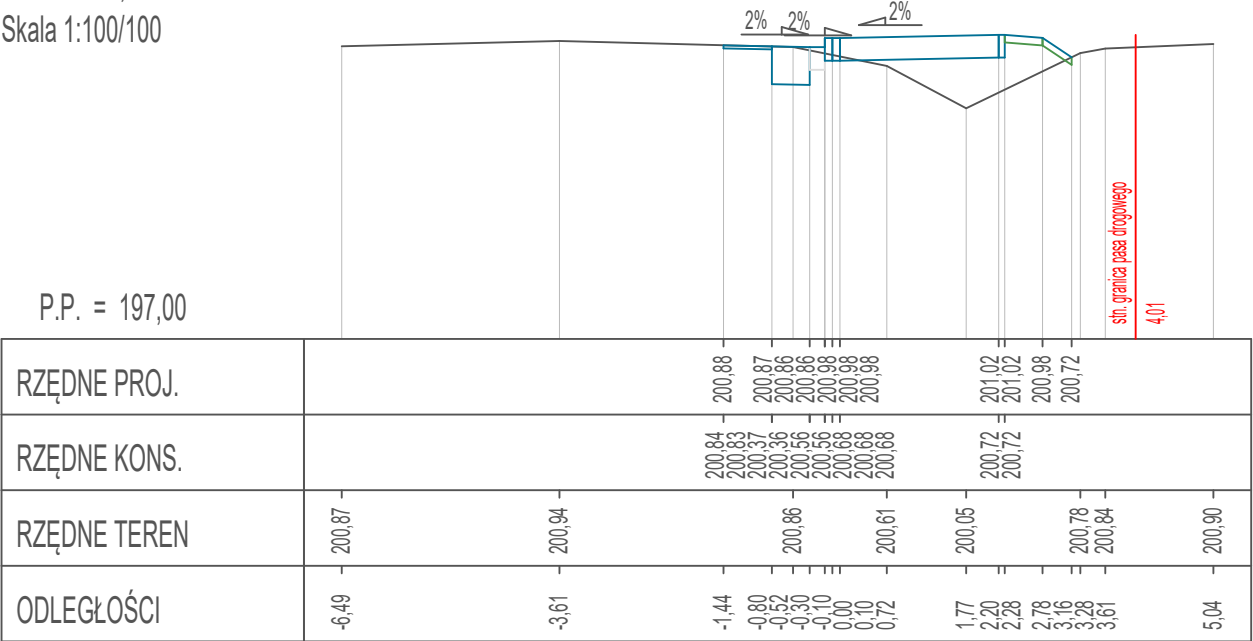


Pik = 0+300,00
Skala 1:100/100

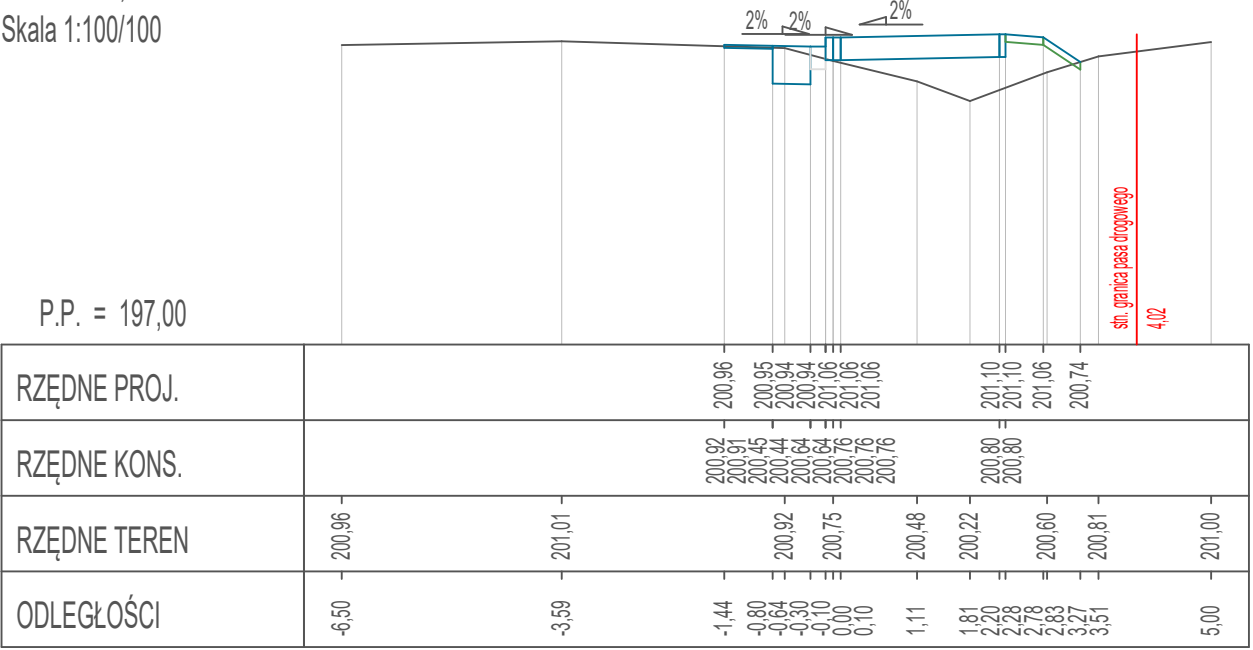


Pik = 0+323,38
Skala 1:100/100

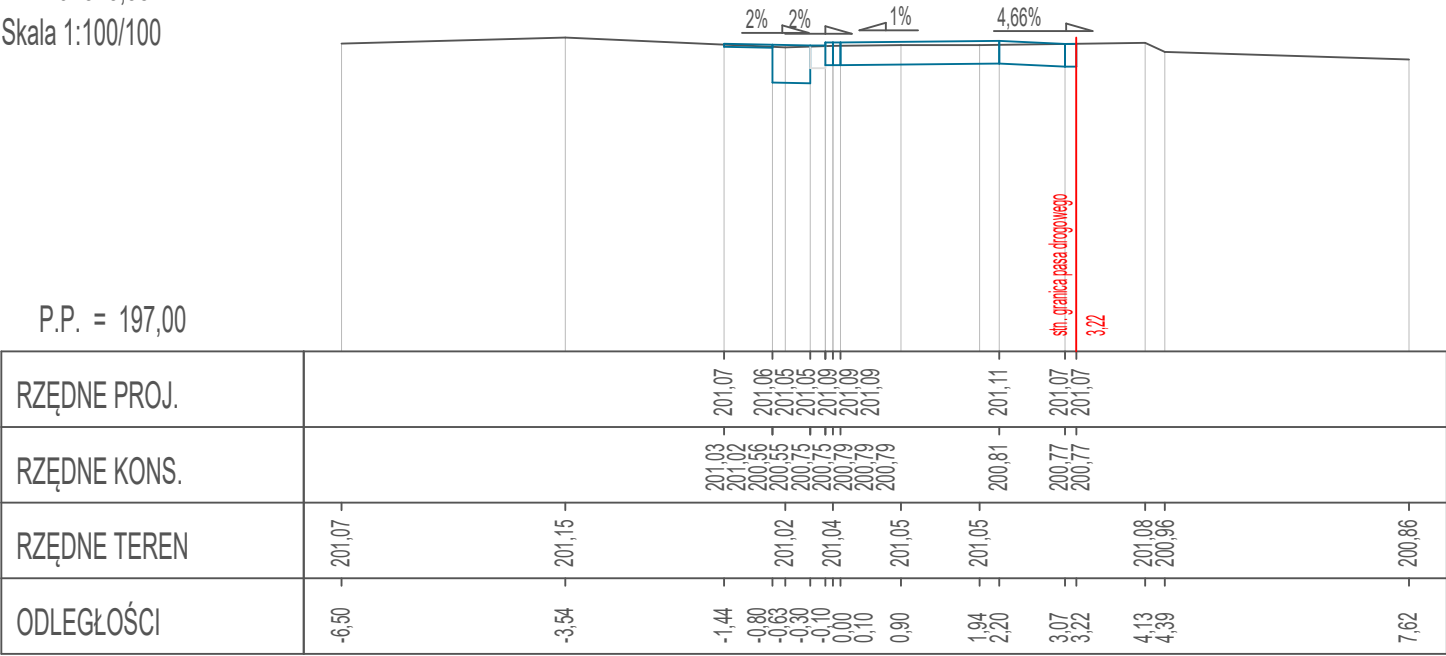


Pik = 0+350,00
Skala 1:100/100

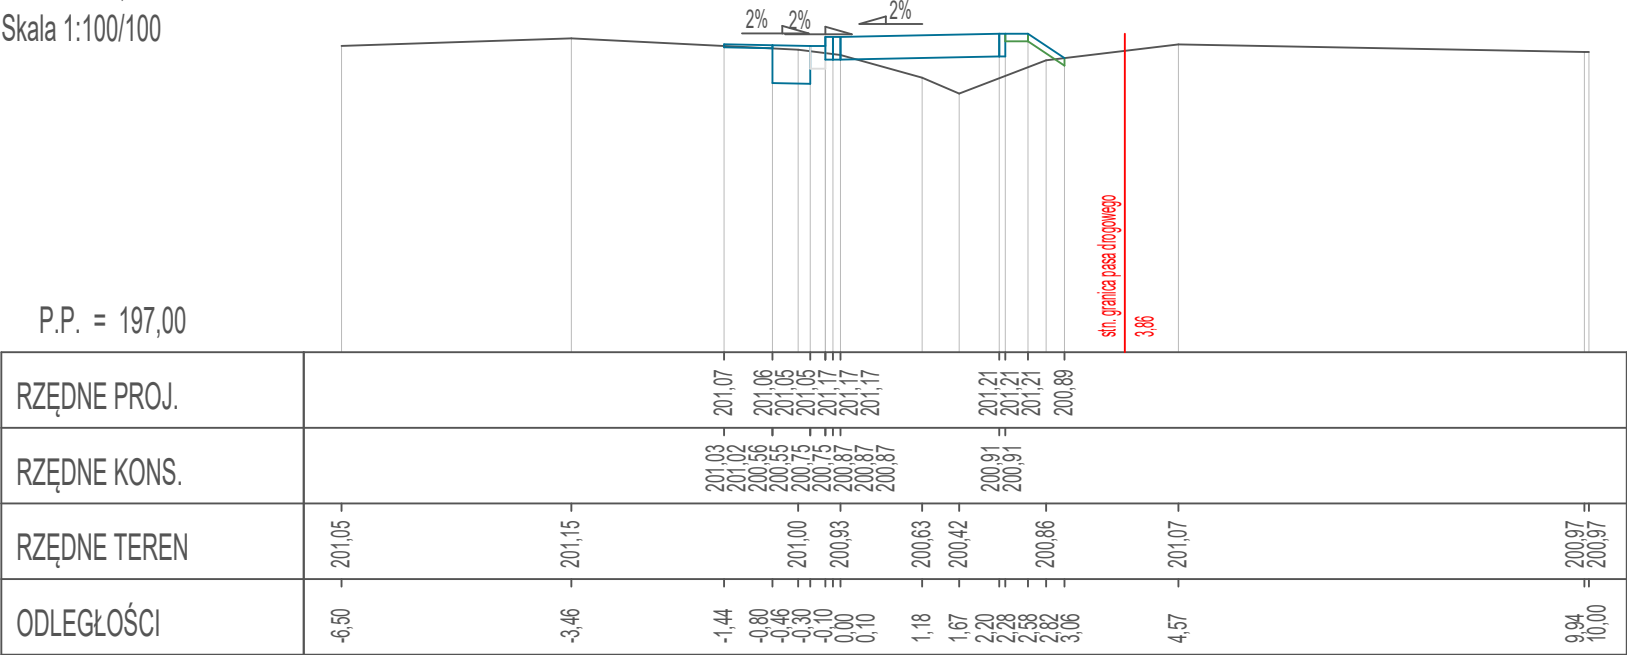


Pik = 0+375,00
Skala 1:100/100

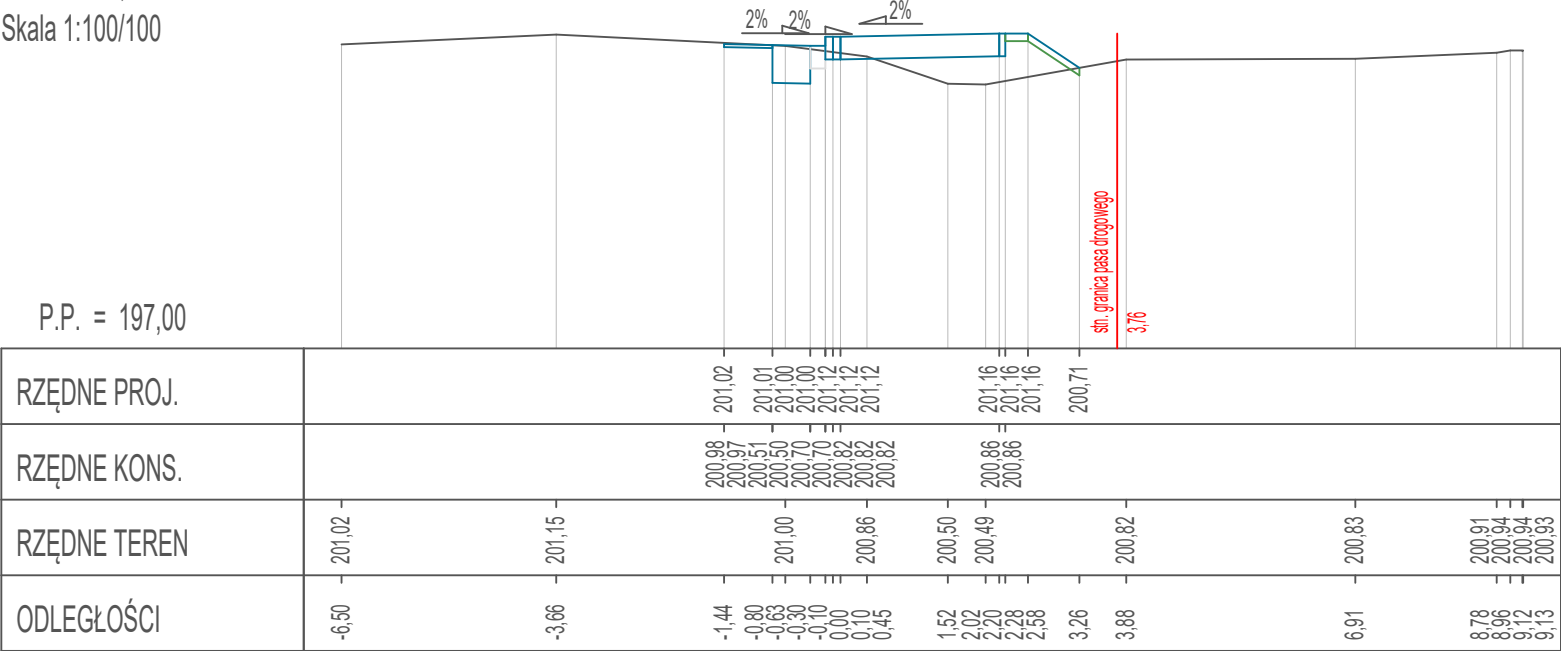

Pik = 0+380,86
Skala 1:100/100

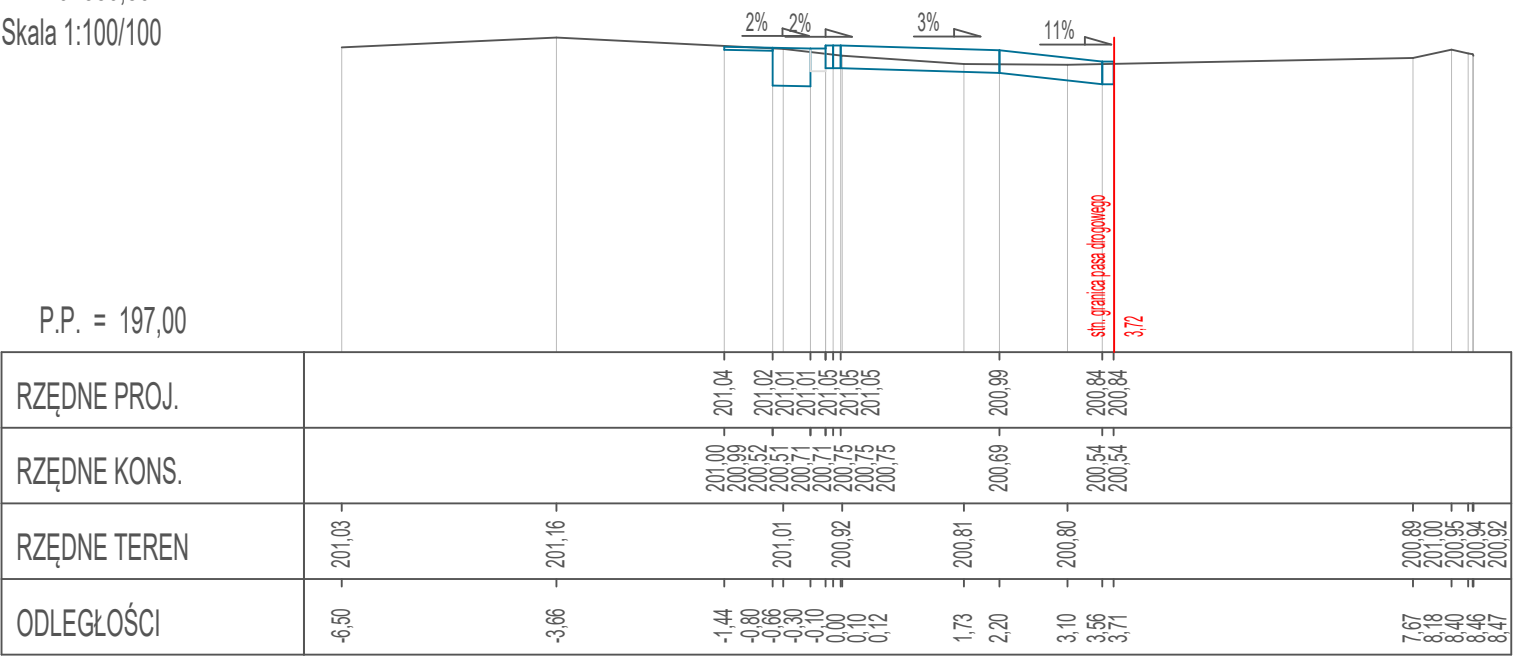

Pik = 0+400,00
Skala 1:100/100

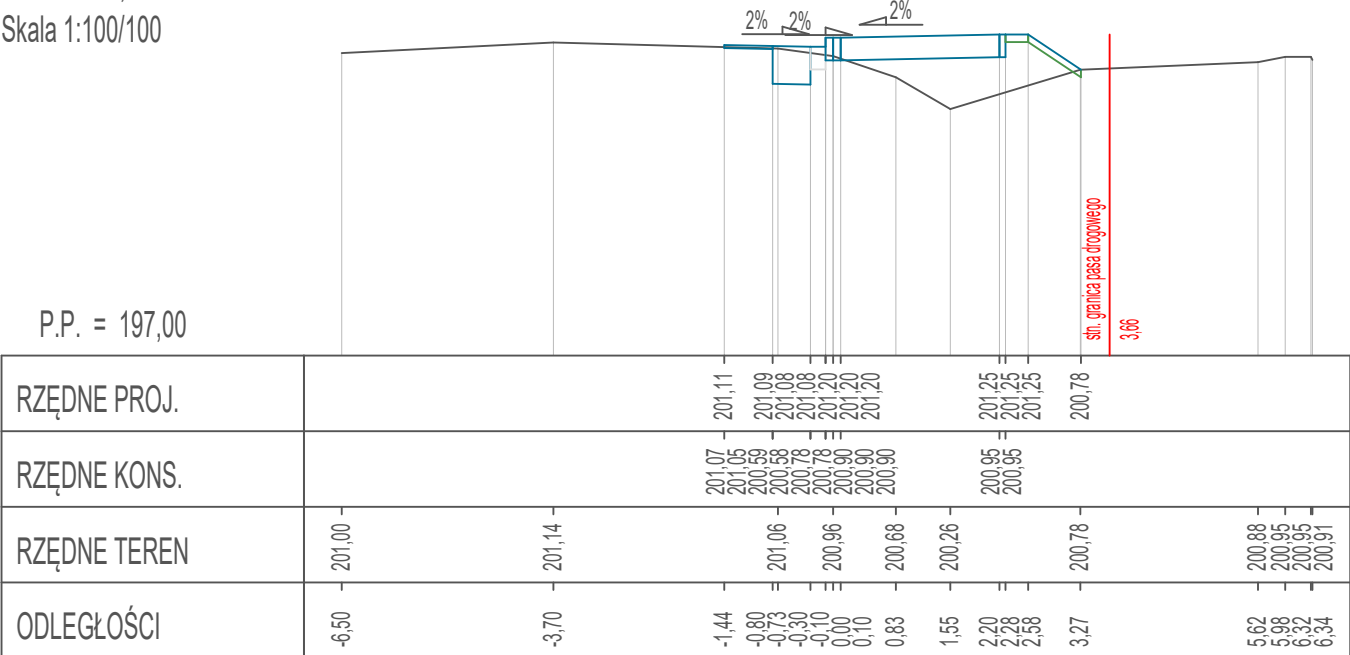

Zamawiający	Gmina Kuźnia Raciborska ul. Słowacka 4 47-420 Kuźnia Raciborska			
Temat	Rozbudowa drogi wojewódzkiej - budowa chodnika wzdłuż drogi wojewódzkiej nr 425 w miejscowości Ruda Kozielska			
Jednostka	 Certigos Engineering sp. z o.o. 44-203 Rybnik ul. Brzezińska 8A			
Projektował	dr inż. Mateusz Kałuża	Nr upr.	SLK/7740/PWBD/17 Spec. inż. drogowa	PODPIS:
Sprawdził	mgr inż. Ewa Tompalska	Nr upr.	287/DOŚ/12 Spec. drogowa	PODPIS:
Data: Kwiecień 2025	PRZEDMIOT RYSUNKU: Przekroje poprzeczne		SKALA: 1 : 100 / 1 : 100	NUMER RYSUNKU: 5.2