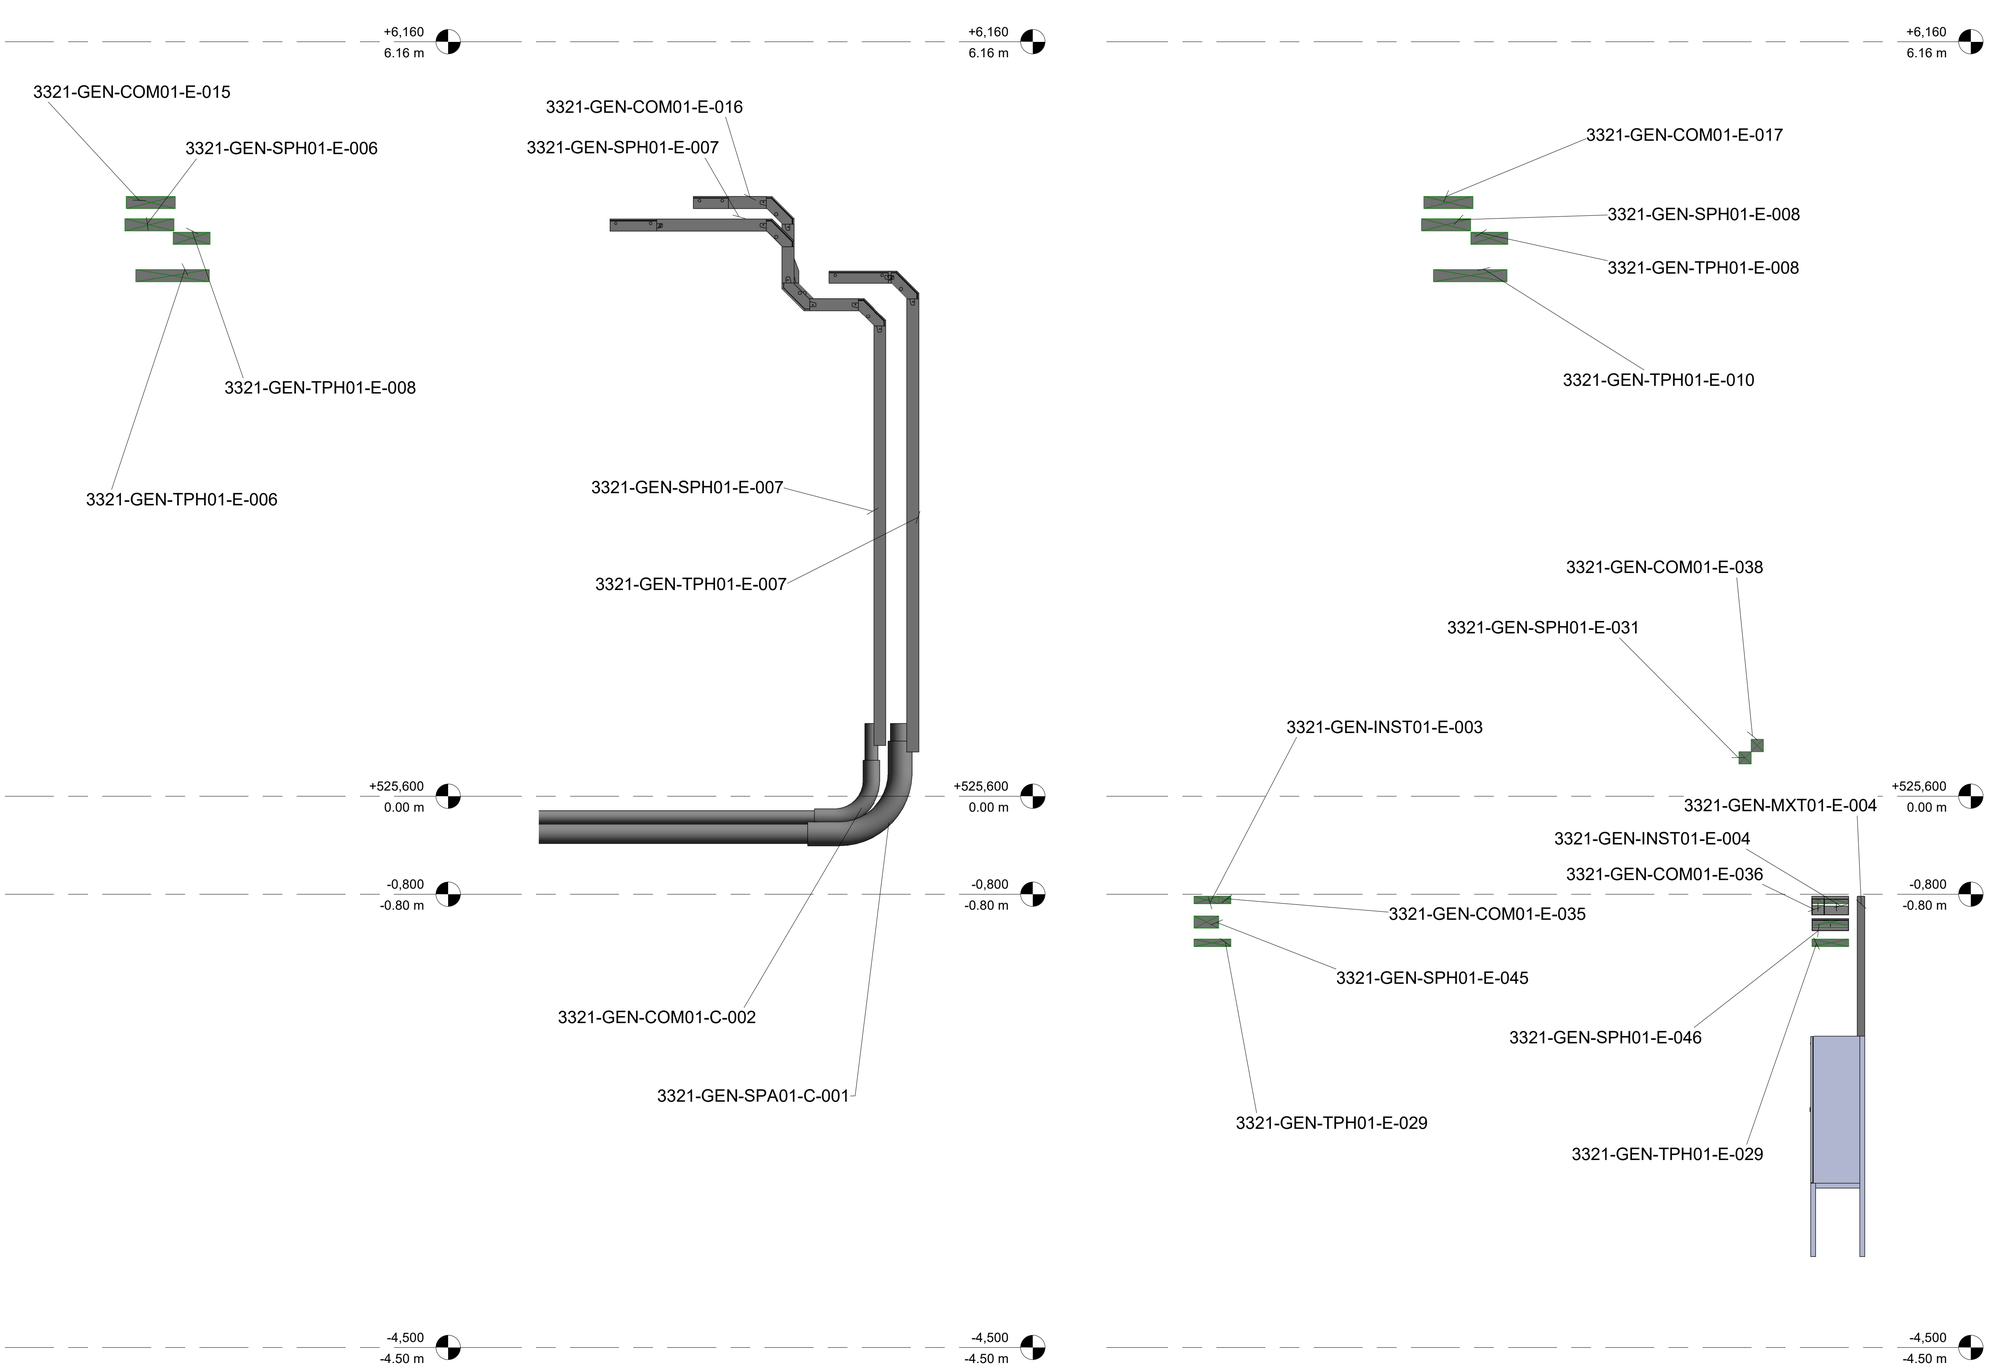

1 C7
1 : 25

2 C8
1 : 25

3 C9
1 : 25

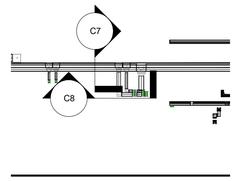

4 CASTING_SECTION DETAIL 7-8-9
1 : 250

Rev.	Date	Revisions description	Designed	Draw	Approved
A	05/12/2025	INITIAL VERSION	ANSA	SERO	ANSA

CONTRACTOR: insertec Furnaces & Refractories

CLIENT: ALINVEST

CONTRACTOR dwg number: 2558-0000-GEN-E-PCRO Plant cable routing layout

Prev.: A

CLIENT dwg number: 2558-0000-GEN-E-PCRO Plant cable routing layout

Prev.: A

Project Code	Project Name
E2558	ALINVEST CZ

Document Title: CASTING_SECTION 7-8-9

DESIGNED:	DRAWIN:	APPROVED:
ANSA	SERO	ANSA
DATE: 05/12/2025	DATE: 05/12/2025	DATE: 05/12/2025

Scale: As indicated

Format: A1

Sheet: A122