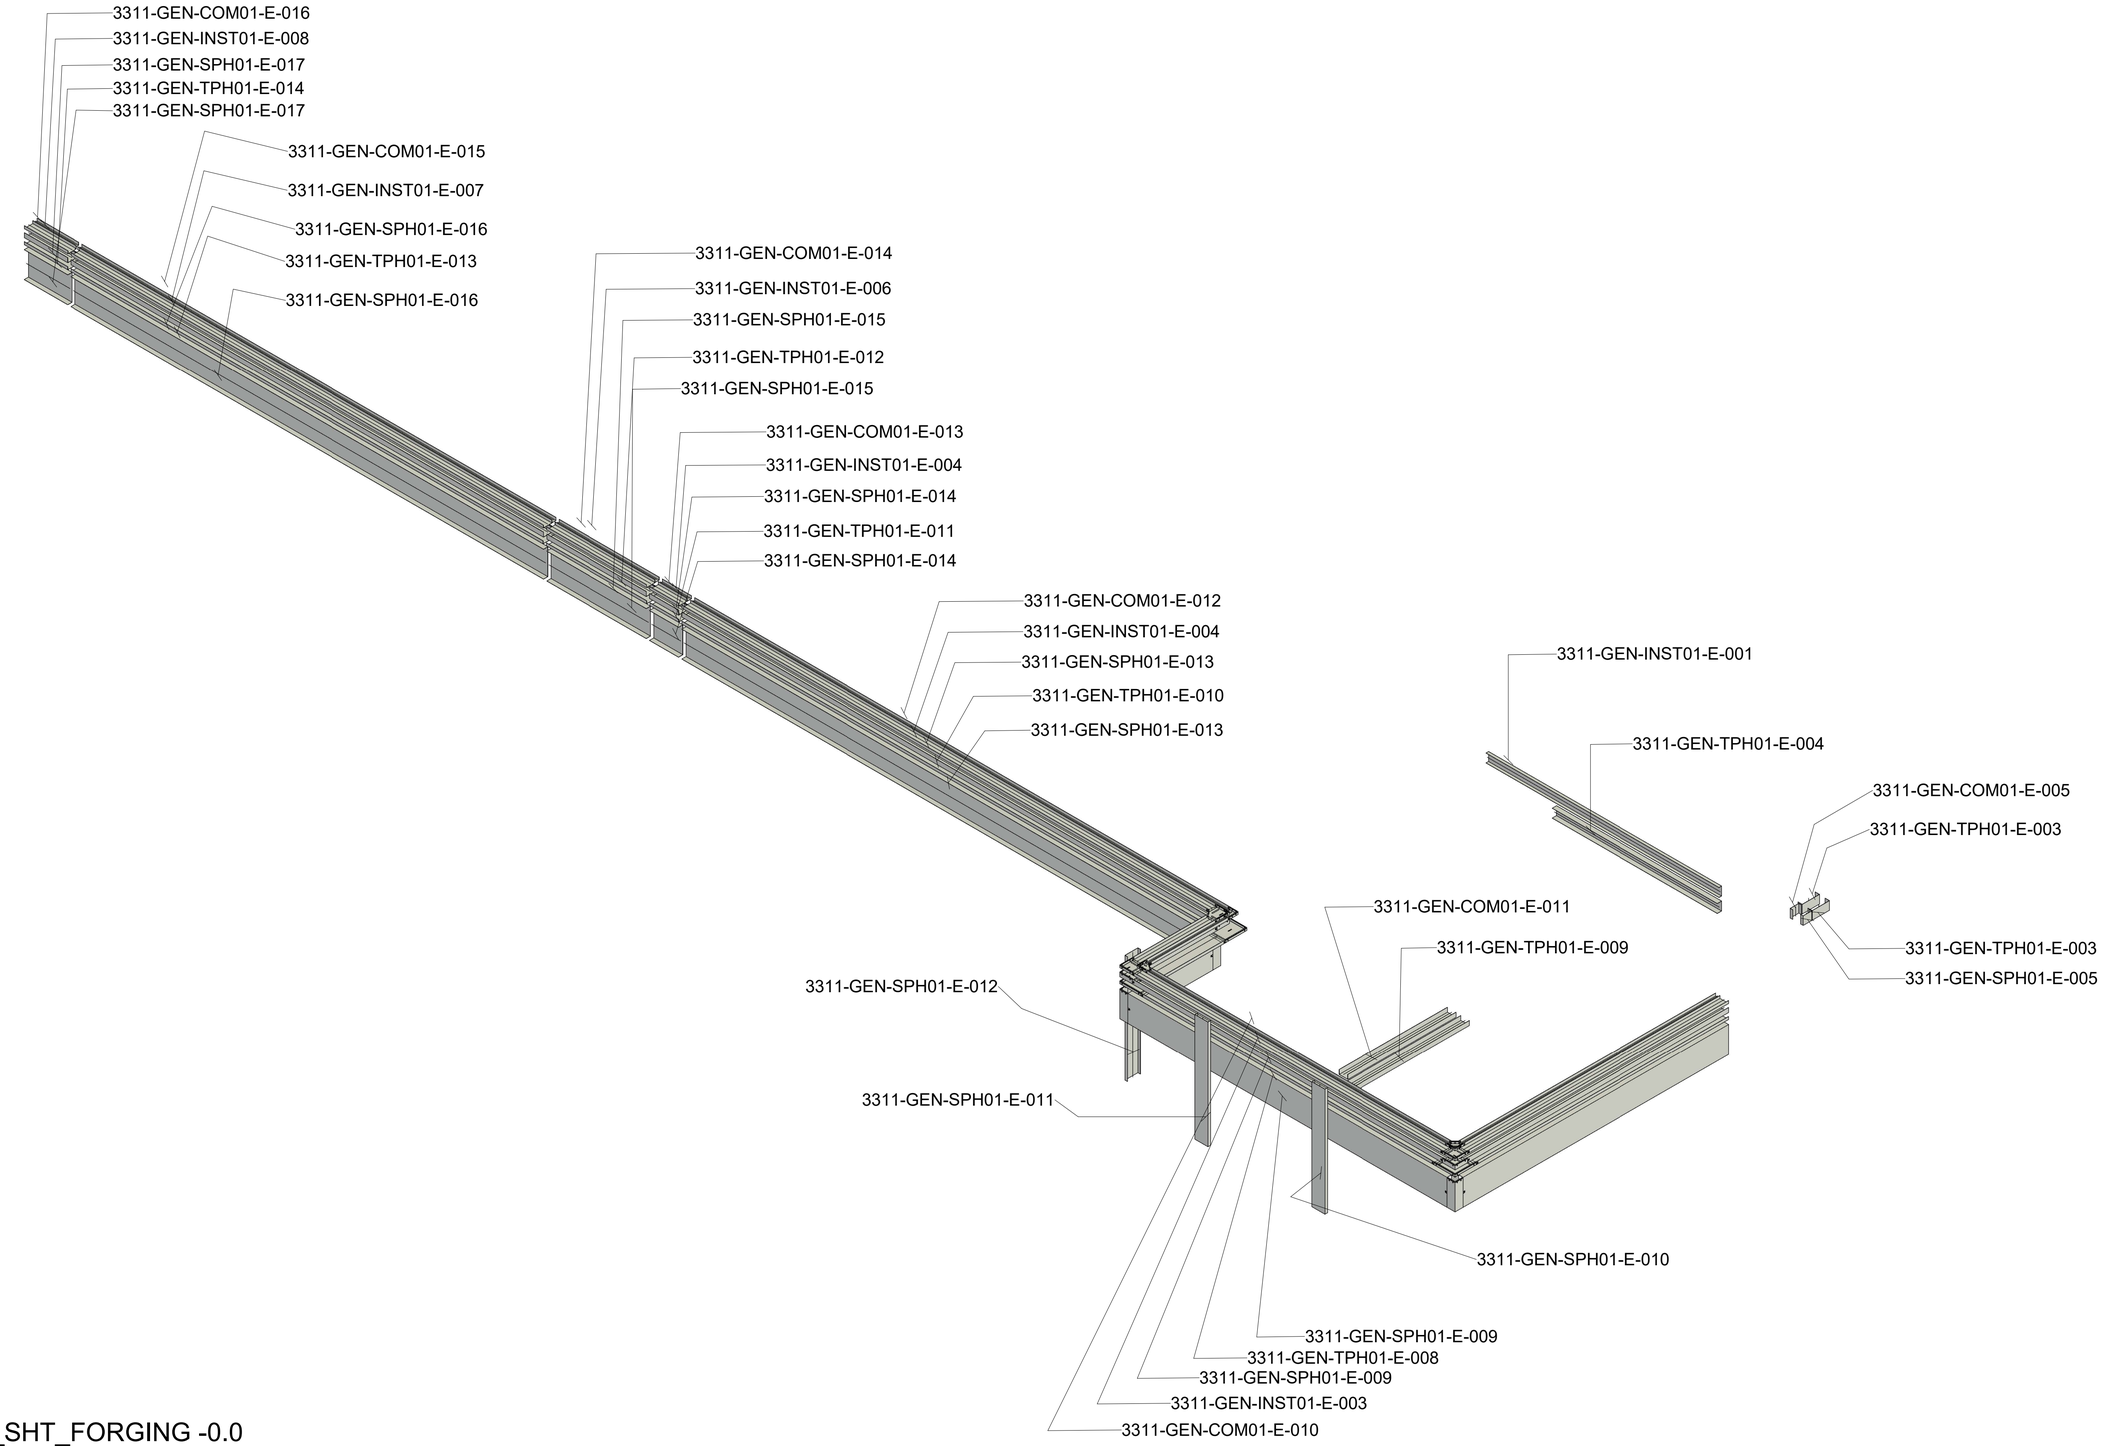

1 3D_SHT_FORGING -0.0
ELEC TRAY 1/50

Rev.	Date	Revisions description	Designed	Draw	Approved
A	05/12/2025	INITIAL VERSION	ANSA	SERO	ANSA

CONTRACTOR: insertec Furnaces & Refractories

CONTRACTOR dwg number: 2558-0000-GEN-E-PCRO Plant cable routing layout

Prev.: A

CLIENT: ALINVEST

CLIENT dwg number: 2558-0000-GEN-E-PCRO Plant cable routing layout

Prev.: A

Project Code	Project Name
E2558	ALINVEST CZ

Document Title: FORGING_-0.00

Scale:

DESIGNED:	DRAWIN:	APPROVED:
ANSA	SERO	ANSA
DATE: 05/12/2025	DATE: 05/12/2025	DATE: 05/12/2025

Format: A1

Sheet: A117