


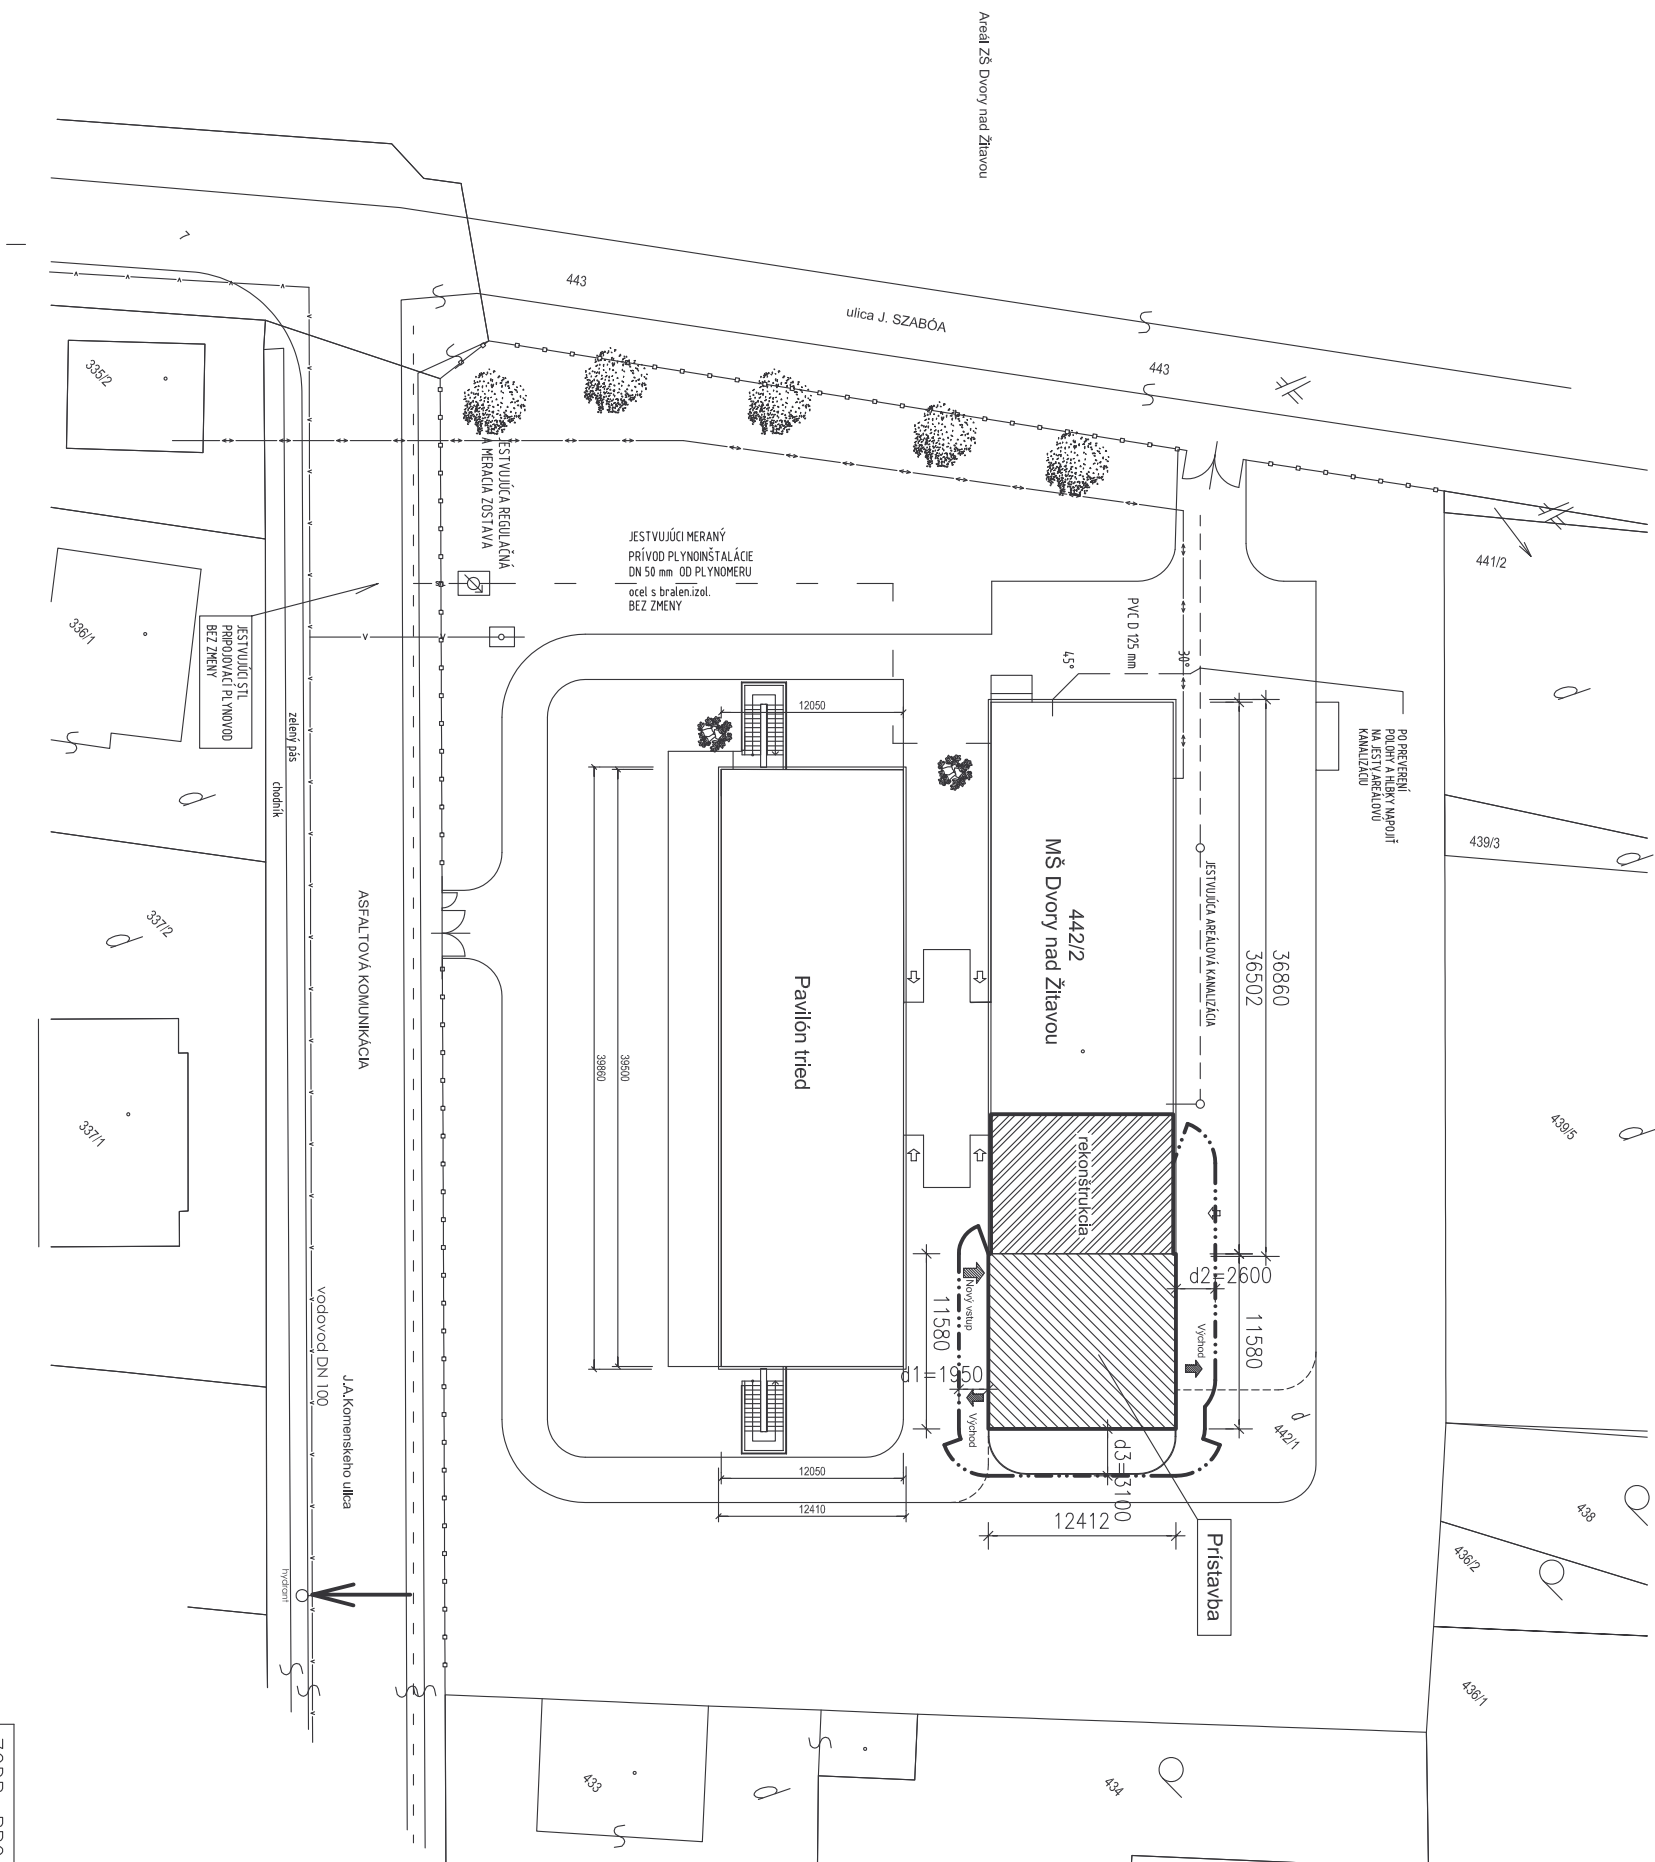

LEGENDA



[illegible]