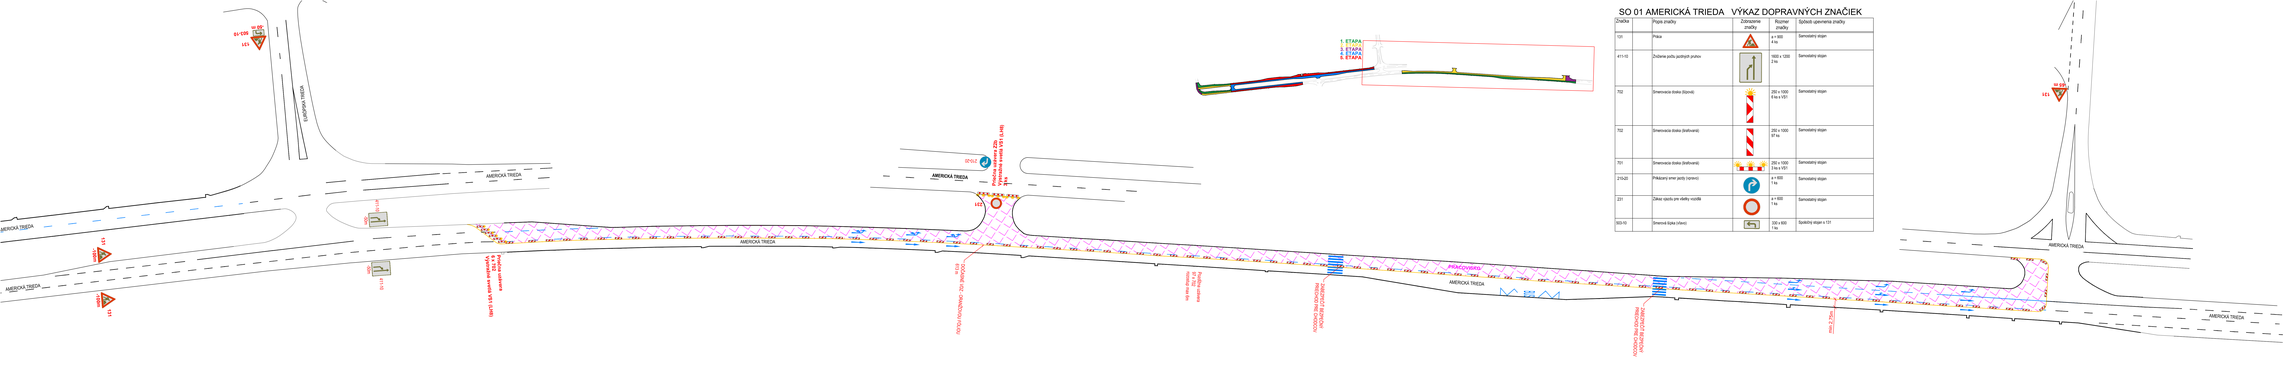
AMERICKÁ TRIEDA
KOŠICE-VAHOVCE
IS 15
IS 15
IS 15