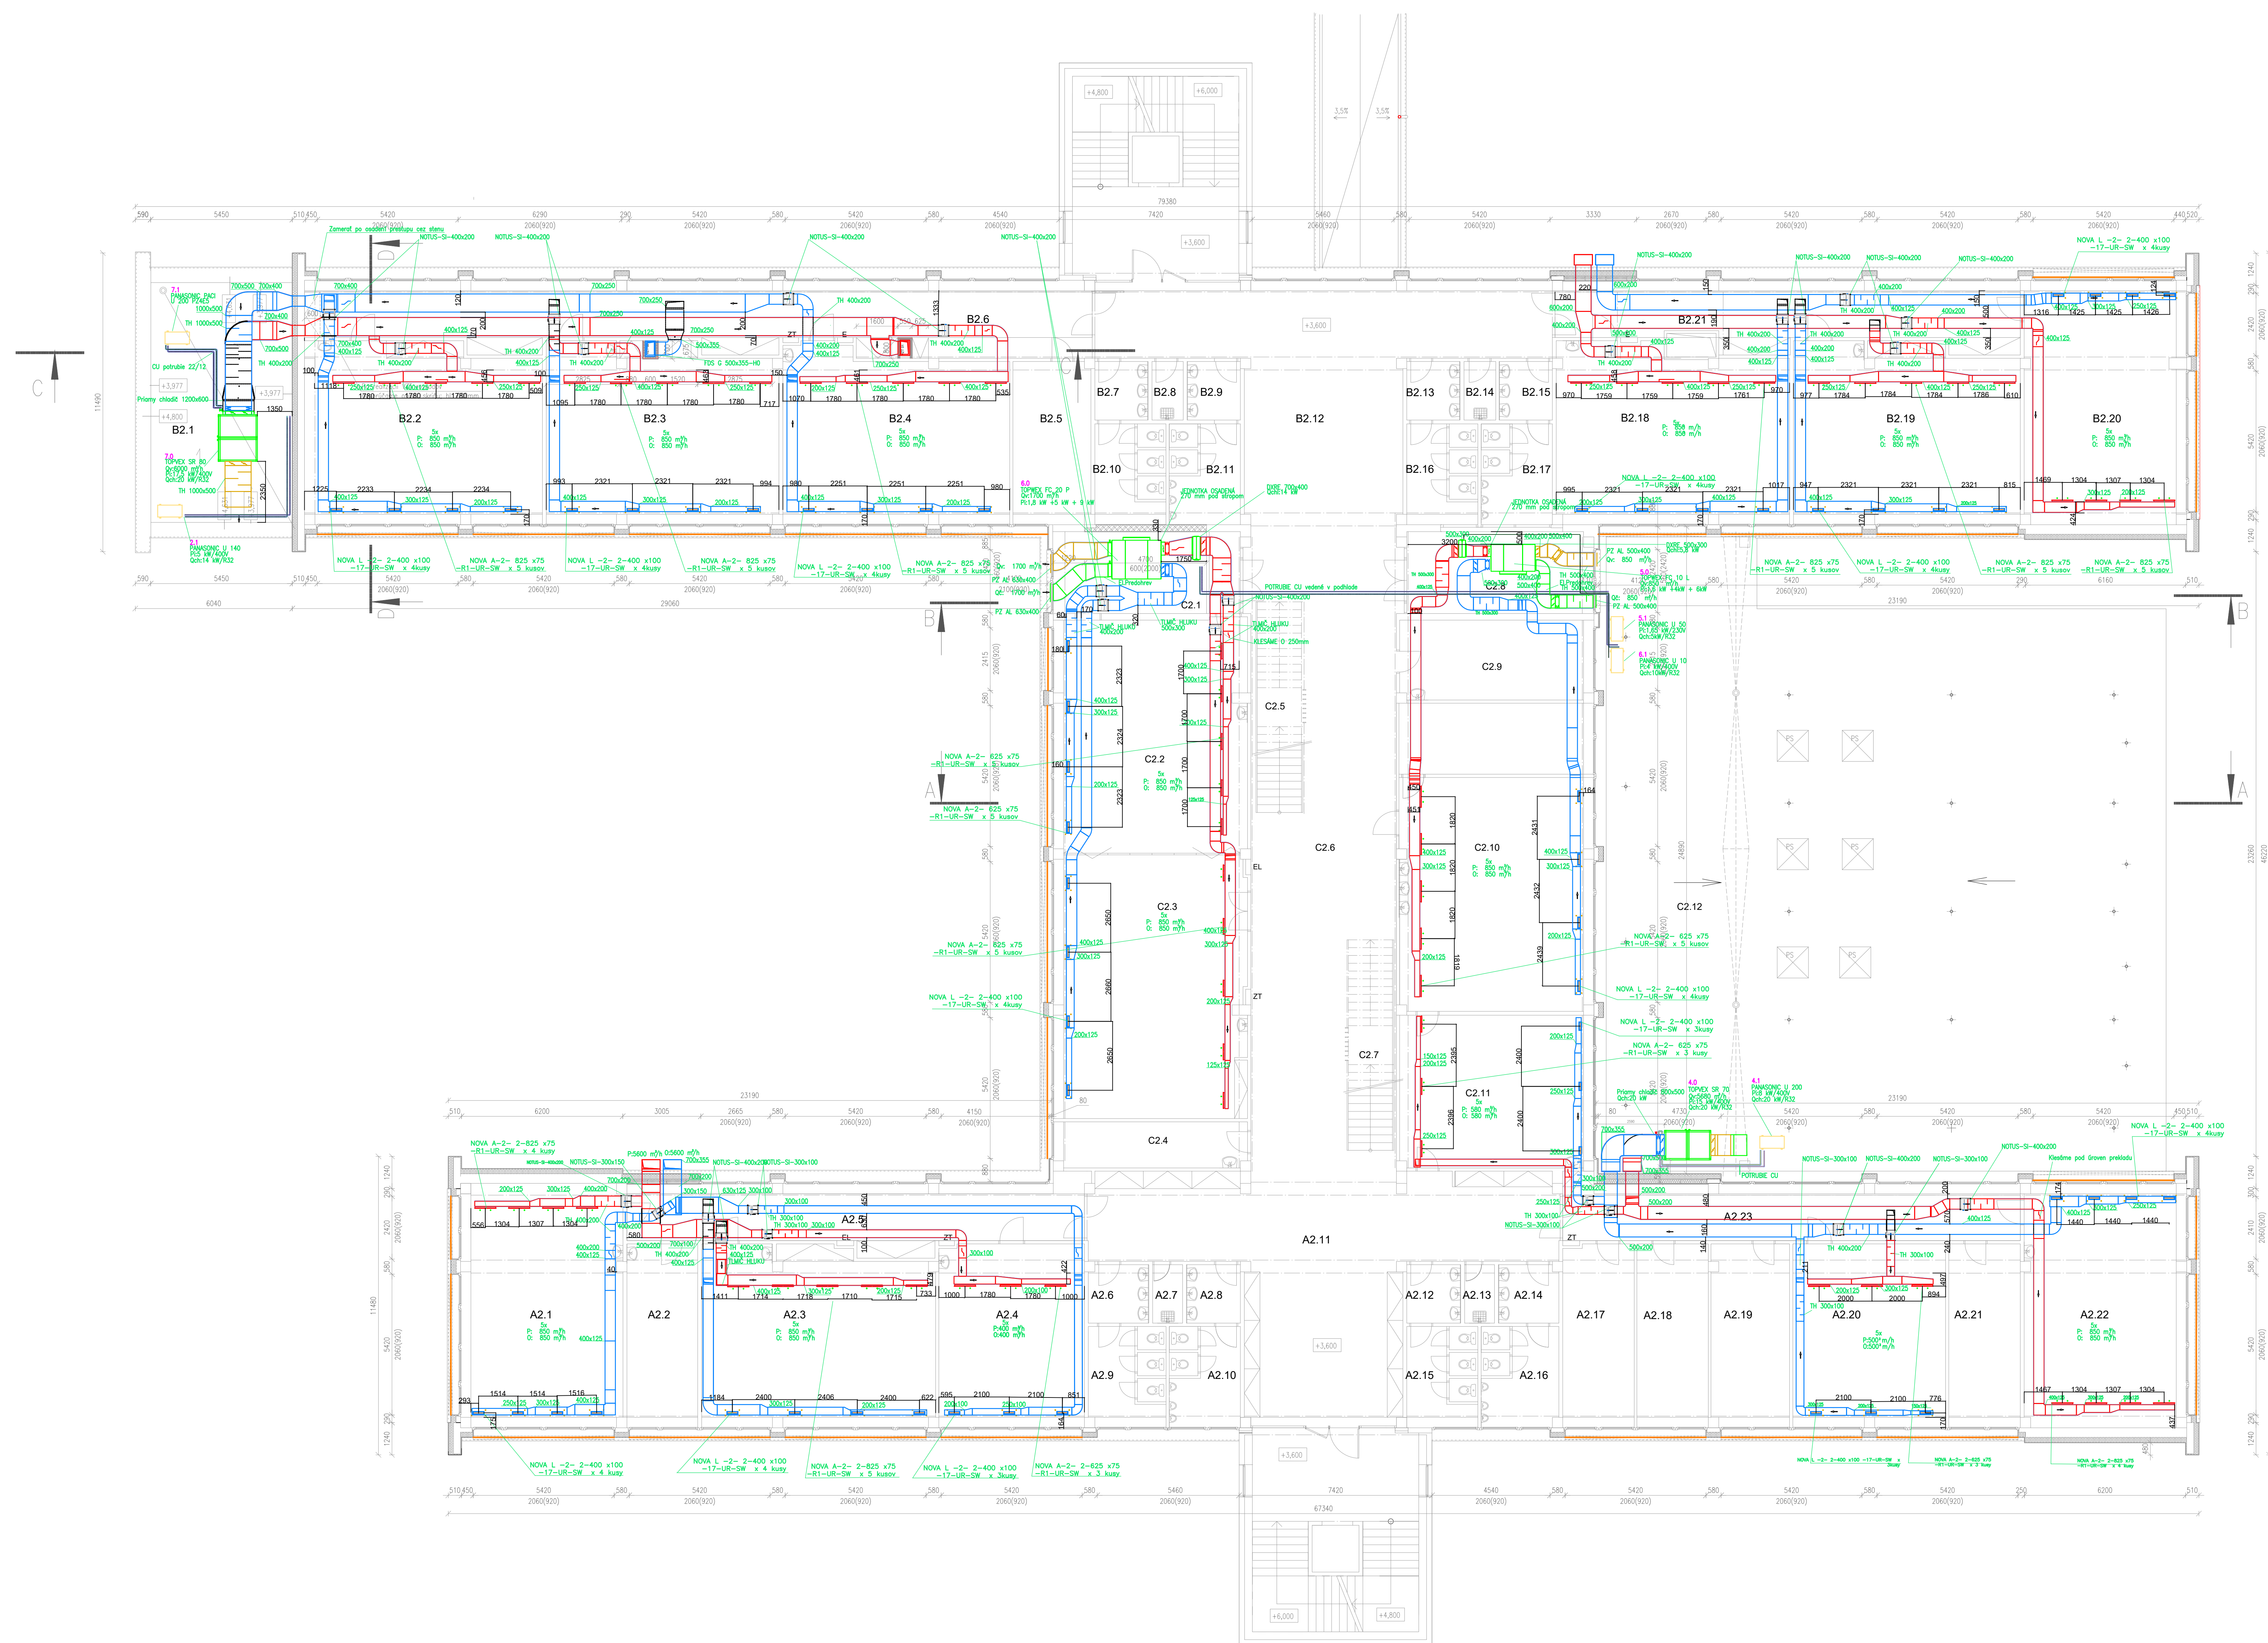


Číslo	UČEL MIESTNOSTI	POČASU	POZNAMKA
A.1	UČEL MIESTNOSTI	58,30	
A.2.1	KABINET	18,30	
A.2.3	UČERŇA	59,90	
A.2.4	UČERŇA	39,62	
A.2.5	PRISIEŽEW WC CHLAPCÓW	4,70	
A.2.7	PRISIEŽEW WC CHLAPCÓW	5,90	
A.2.8	PRISIEŽEW WC CHLAPCÓW	4,70	
A.2.9	WC DEWYCIATÁ	11,05	
A.10	WC CHLAPCÓW	10,35	
A.11	RESPIRIUM	10,35	
A.12	PRISIEŽEW WC DEWYCIATÁ	4,70	
A.13	PRISIEŽEW WC CHLAPCÓW	2,55	
A.14	PRISIEŽEW WC CHLAPCÓW	5,30	
A.15	WC DEWYCIATÁ	10,30	
A.16	WC CHLAPCÓW	11,25	
A.17	KABINET	19,38	
A.18	KABINET	19,28	
A.19	KABINET	21,15	
A.20	KULUBÓWŃA	41,35	
A.21	KŃOŃDŃA	19,50	
A.22	CITAFŃE	58,05	
B.2.3	CHÓDŃA	41,05	
B.2.1	TERAŃA	51,20	
B.2.2	UČERŇA	67,65	
B.2.3	UČERŇA	61,30	
B.2.4	UČERŇA	66,94	
B.2.5	KABINET	18,65	
B.2.6	CHÓDŃA	78,95	
B.2.7	PRISIEŽEW WC DEWYCIATÁ	4,70	
B.2.8	PRISIEŽEW WC DEWYCIATÁ	4,70	
B.2.9	PRISIEŽEW WC CHLAPCÓW	4,70	
B.2.10	WC DEWYCIATÁ	10,20	
B.2.11	WC CHLAPCÓW	10,35	
B.2.12	RESPIRIUM	9,78	
B.2.13	PRISIEŽEW WC DEWYCIATÁ	4,70	
B.2.14	PRISIEŽEW WC CHLAPCÓW	2,75	
B.2.15	PRISIEŽEW WC CHLAPCÓW	4,70	
B.2.16	WC DEWYCIATÁ	10,20	
B.2.17	WC CHLAPCÓW	10,35	
B.2.18	UČERŇA	61,70	
B.2.19	UČERŇA	59,45	
B.2.20	UČERŇA	56,10	
B.2.21	CHÓDŃA	42,85	
C.2.1	KULUBÓWŃA	18,65	
C.2.2	KULUBÓWŃA	67,05	
C.2.3	KULUBÓWŃA	75,30	
C.2.4	KABINET	13,05	
C.2.5	SCHÓDŃOSKÓ	16,20	
C.2.6	RESPIRIUM	116,20	
C.2.7	SCHÓDŃOSKÓ	16,20	
C.2.8	SKŁAD	18,60	
C.2.9	KABINET	22,85	
C.2.10	KABINET	68,95	
C.2.11	ZAKŁADNÓWŃA	41,90	
C.2.12	STROŃA	41,90	

[illegible]